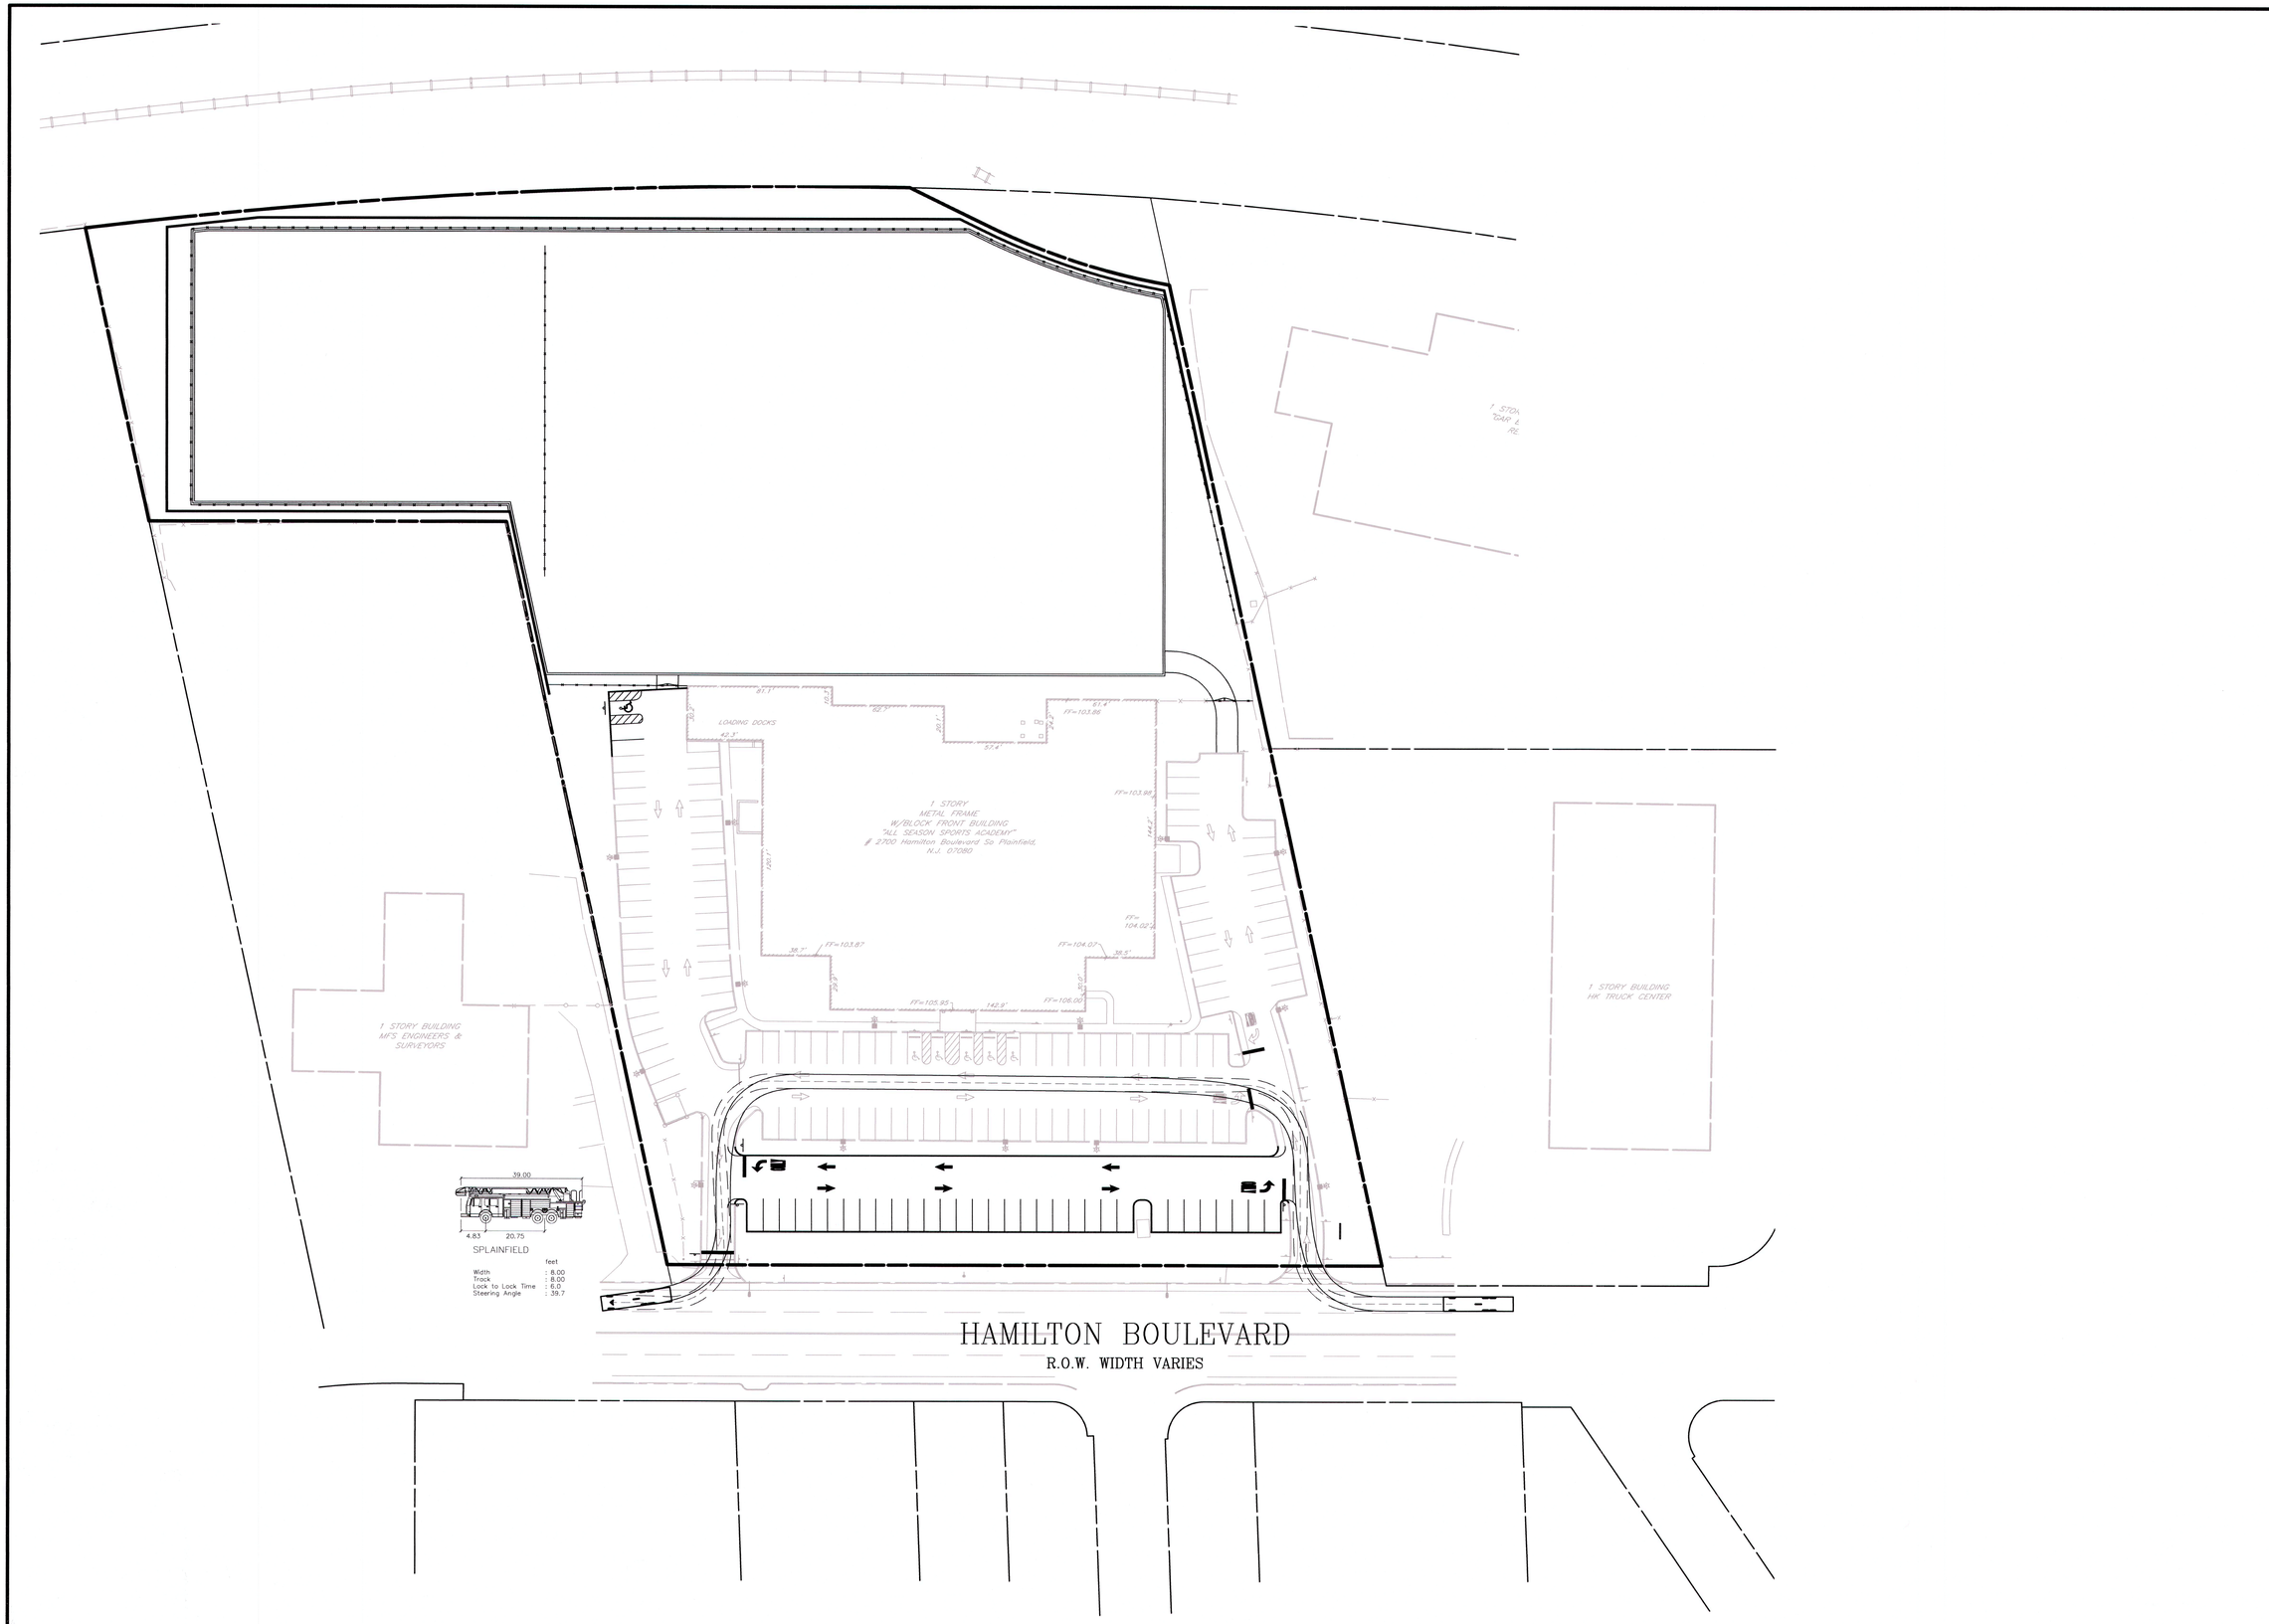

HORIZONTAL DATUM : NAD83

GRAPHIC SCALE

0 20 40 60 80

SCALE: 1"=40'

REVISIONS

THIS DRAWING IS FOR PERMIT PURPOSES ONLY

NOT FOR CONSTRUCTION UNTIL THIS BOX HAS BEEN CHECKED AND DATED

☐ CHKD BY: ____ DATE: _____

1-800-272-1000 or 811
STOP CALL BEFORE YOU DIG!

THE STATE OF NEW JERSEY REQUIRES NOTIFICATION BY EXCAVATORS, DESIGNERS, OR ANY PERSON PREPARING TO DISTURB THE EARTH'S SURFACE ANYWHERE IN THE STATE.

menlo engineering associates
Civil Engineering Consultants
Landscape Architects
Professional Planners
261 Cleveland Avenue
Highland Park, NJ 08904
menloeng.com
732-846-8585 732-846-9439
Certificate of Authorization : 24GA27951900

ALL SEASONS SPORTS ACADEMY

BOROUGH OF SOUTH PLAINFIELD
MIDDLESEX COUNTY
NEW JERSEY

BLOCK 476, LOT 3
TAX MAP SHEET 42
6.217 ACRES

TRUCK MOVEMENT PLAN (1)

DRAWN BY	RM
DESIGNED BY	ST
APPROVED BY	ST

THIS WORK PREPARED UNDER MY IMMEDIATE SUPERVISION...

PROJECT NUMBER	2019.040	TM-1
DATE OF ISSUE	FEBRUARY 14, 2020	1
REVISION	–	

C:\dwg\2019.040-BASE-ALL SEASONS TURF FIELDS\2019.040-BASE.dwg PLOTTED: 2/20/2020 2:13 PM; BY: ROBERT MURRAY

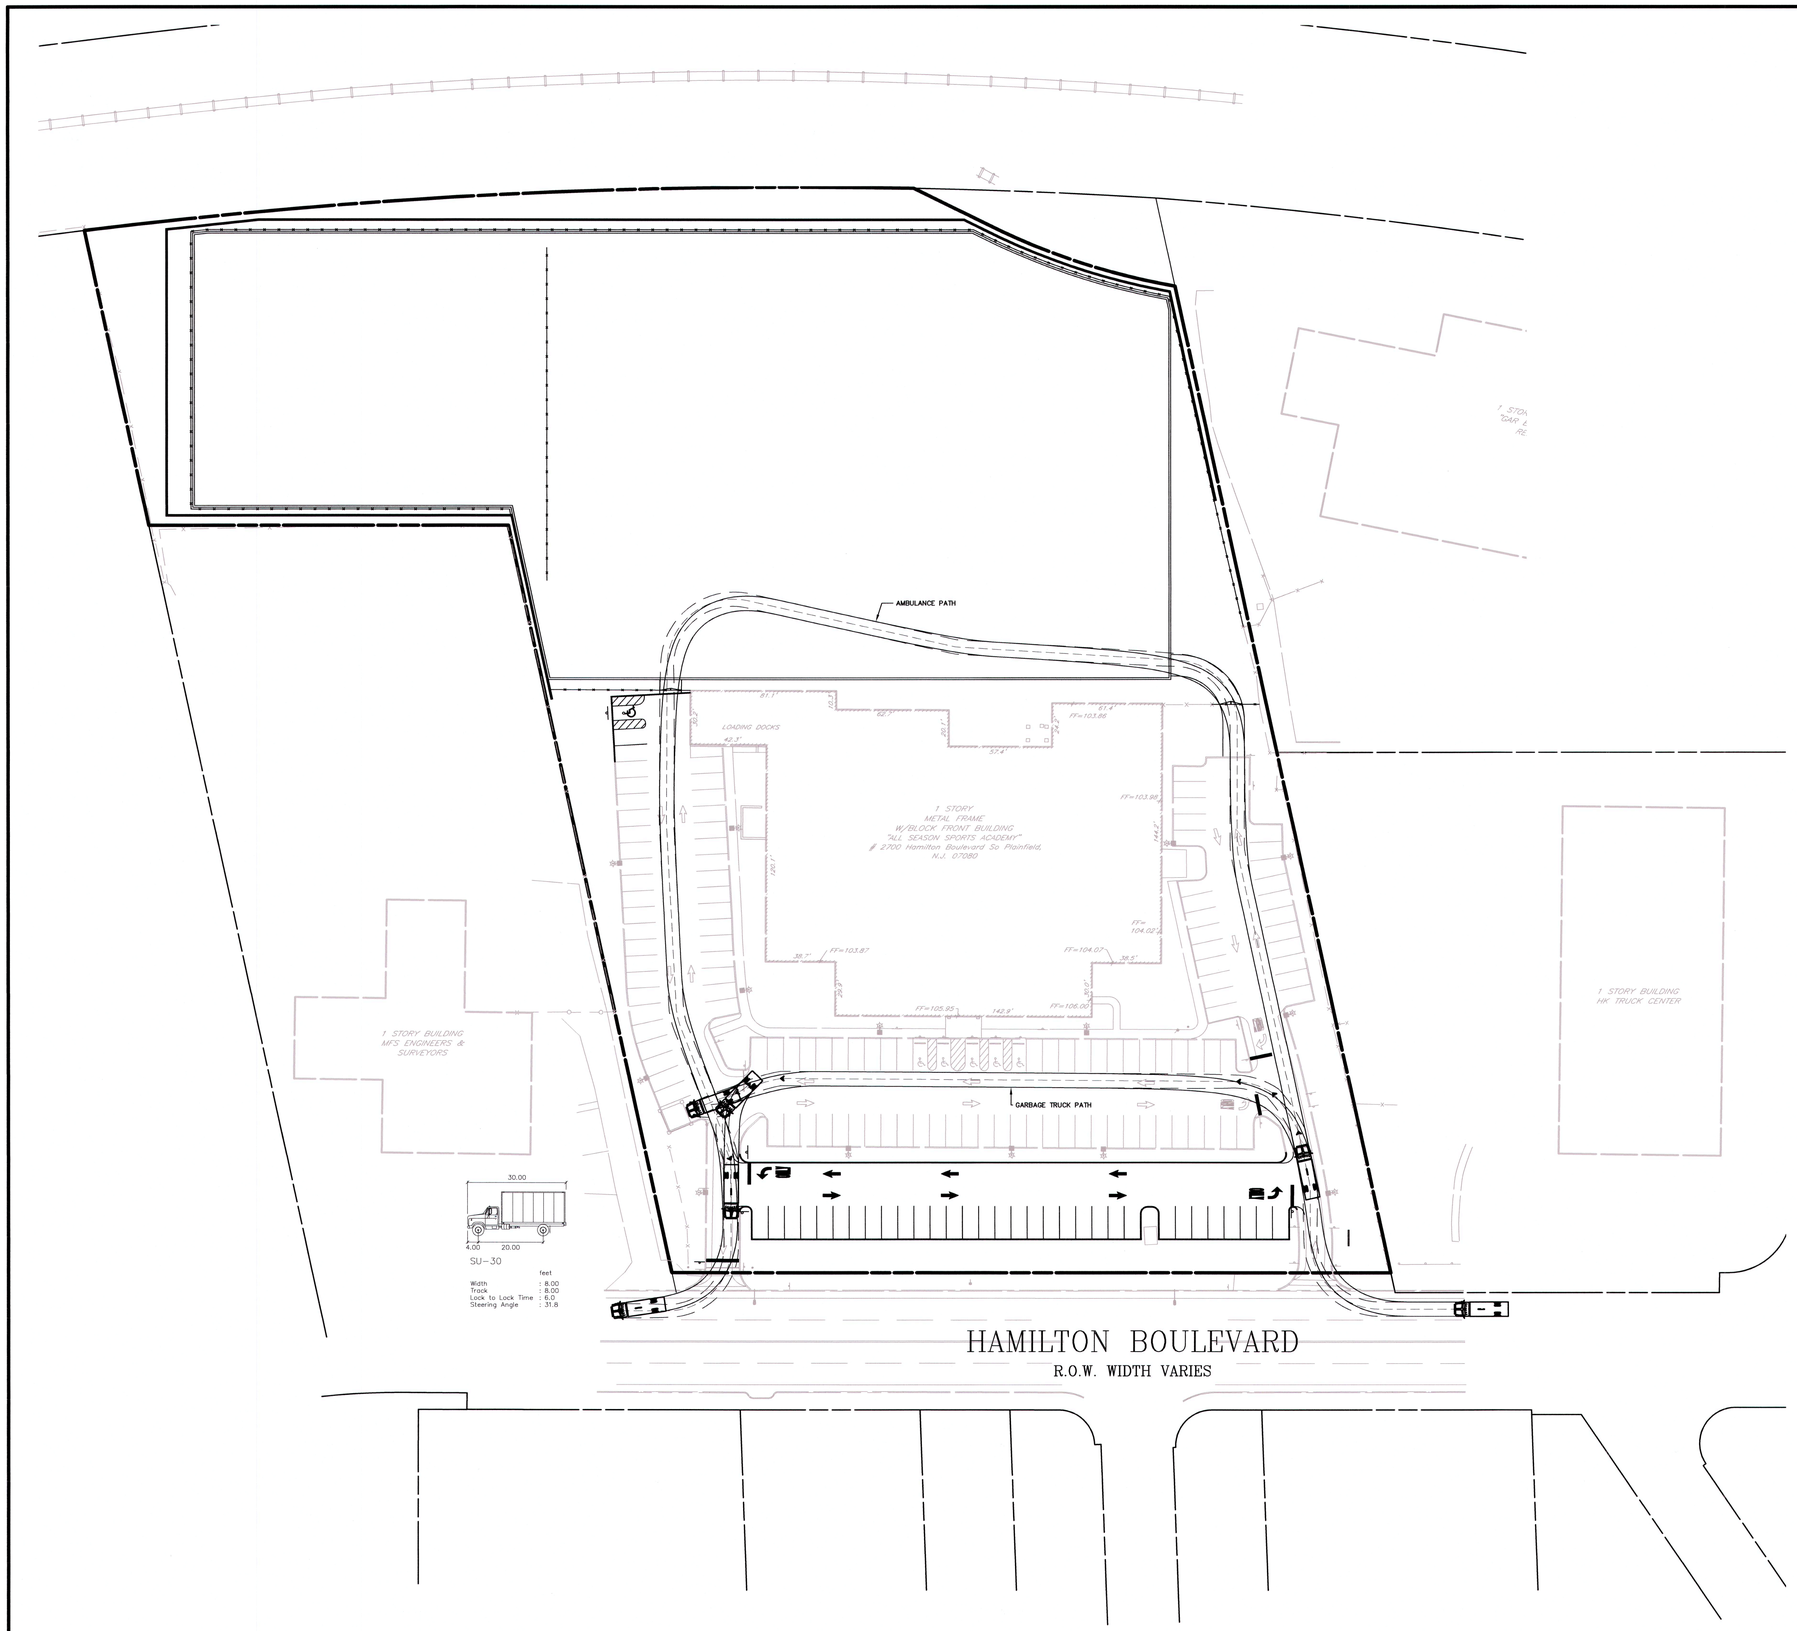

HORIZONTAL DATUM : NAD83

GRAPHIC SCALE

0 20 40 60 80

SCALE: 1"=40'

REVISIONS

THIS DRAWING IS FOR PERMIT PURPOSES ONLY

NOT FOR CONSTRUCTION UNTIL THIS BOX HAS BEEN CHECKED AND DATED

☐ CHKD BY: ____ DATE: _____

1-800-272-1000 or 811 STOP CALL BEFORE YOU DIG!

THE STATE OF NEW JERSEY REQUIRES NOTIFICATION BY EXCAVATORS, DESIGNERS, OR ANY PERSON PREPARING TO DISTURB THE EARTH'S SURFACE ANYWHERE IN THE STATE.

menlo engineering associates
Civil Engineering Consultants
Landscape Architects
Professional Planners
261 Cleveland Avenue
Highland Park, NJ 08904
menloeng.com
732-846-8585 732-846-9439
Certificate of Authorization : 24GA27951900

ALL SEASONS SPORTS ACADEMY

BOROUGH OF SOUTH PLAINFIELD
MIDDLESEX COUNTY
NEW JERSEY

BLOCK 476, LOT 3
TAX MAP SHEET 42
6.217 ACRES

TRUCK MOVEMENT PLAN (2)

DRAWN BY	RM
DESIGNED BY	ST
APPROVED BY	ST

THIS WORK PREPARED UNDER MY IMMEDIATE SUPERVISION...

PROJECT NUMBER	2019.040	TM-2
DATE OF ISSUE	FEBRUARY 14, 2020	1
REVISION –	–	

C:\Jobs\2019.040-BASE-ALL SEASONS TURF FIELDS\2019.040-BASE.dwg PLOTTED: 2/20/2020 2:26 PM, BY: ROBERT MURRAY