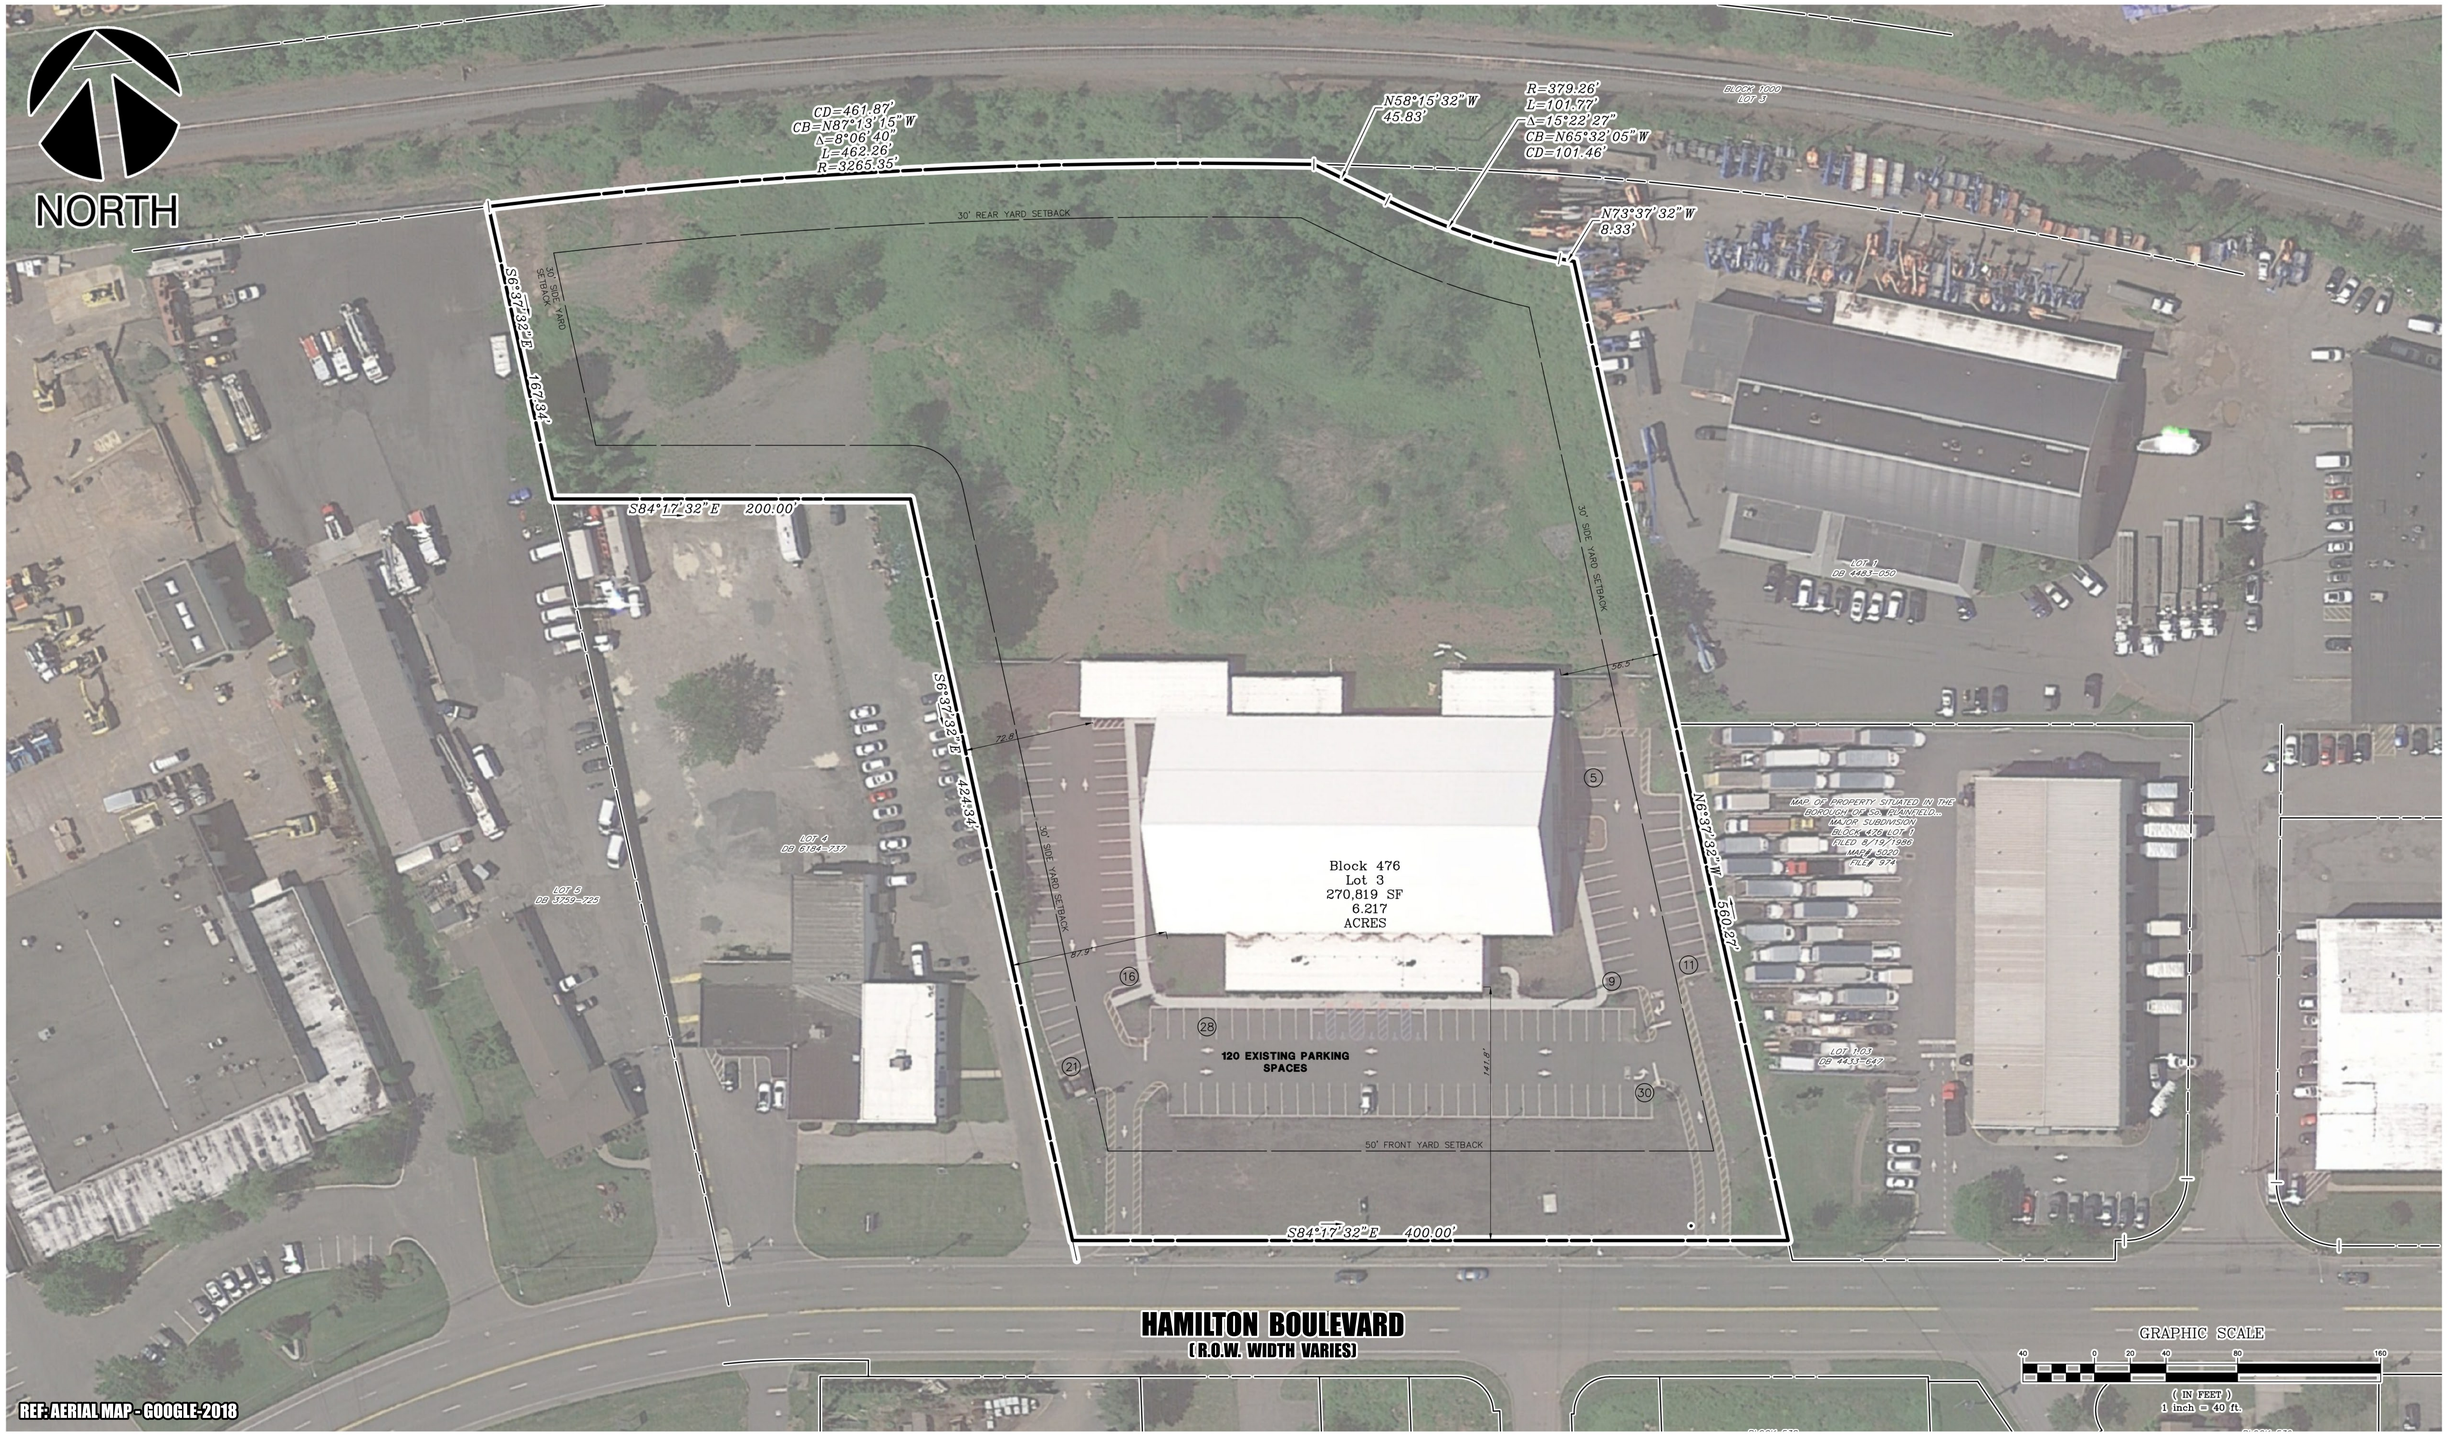

ALL SEASONS SPORTS ACADEMY

BLOCK 476 LOT 3 6.217 ACRES

EXISTING CONDITIONS EXHIBIT

3/17/20

JOB # 2019.040

creative solutions for the
public and private land
development communities

CIVIL ENGINEERS, LAND SURVEYORS AND PROFESSIONAL PLANNERS
261 CLEVELAND AVENUE HIGHLAND PARK, NEW JERSEY 08904
CERTIFICATE OF AUTHORIZATION: 24GA27951900

T 732.846.8585 F 732.846.9439 W www.menloeng.com

menlo engineering associates