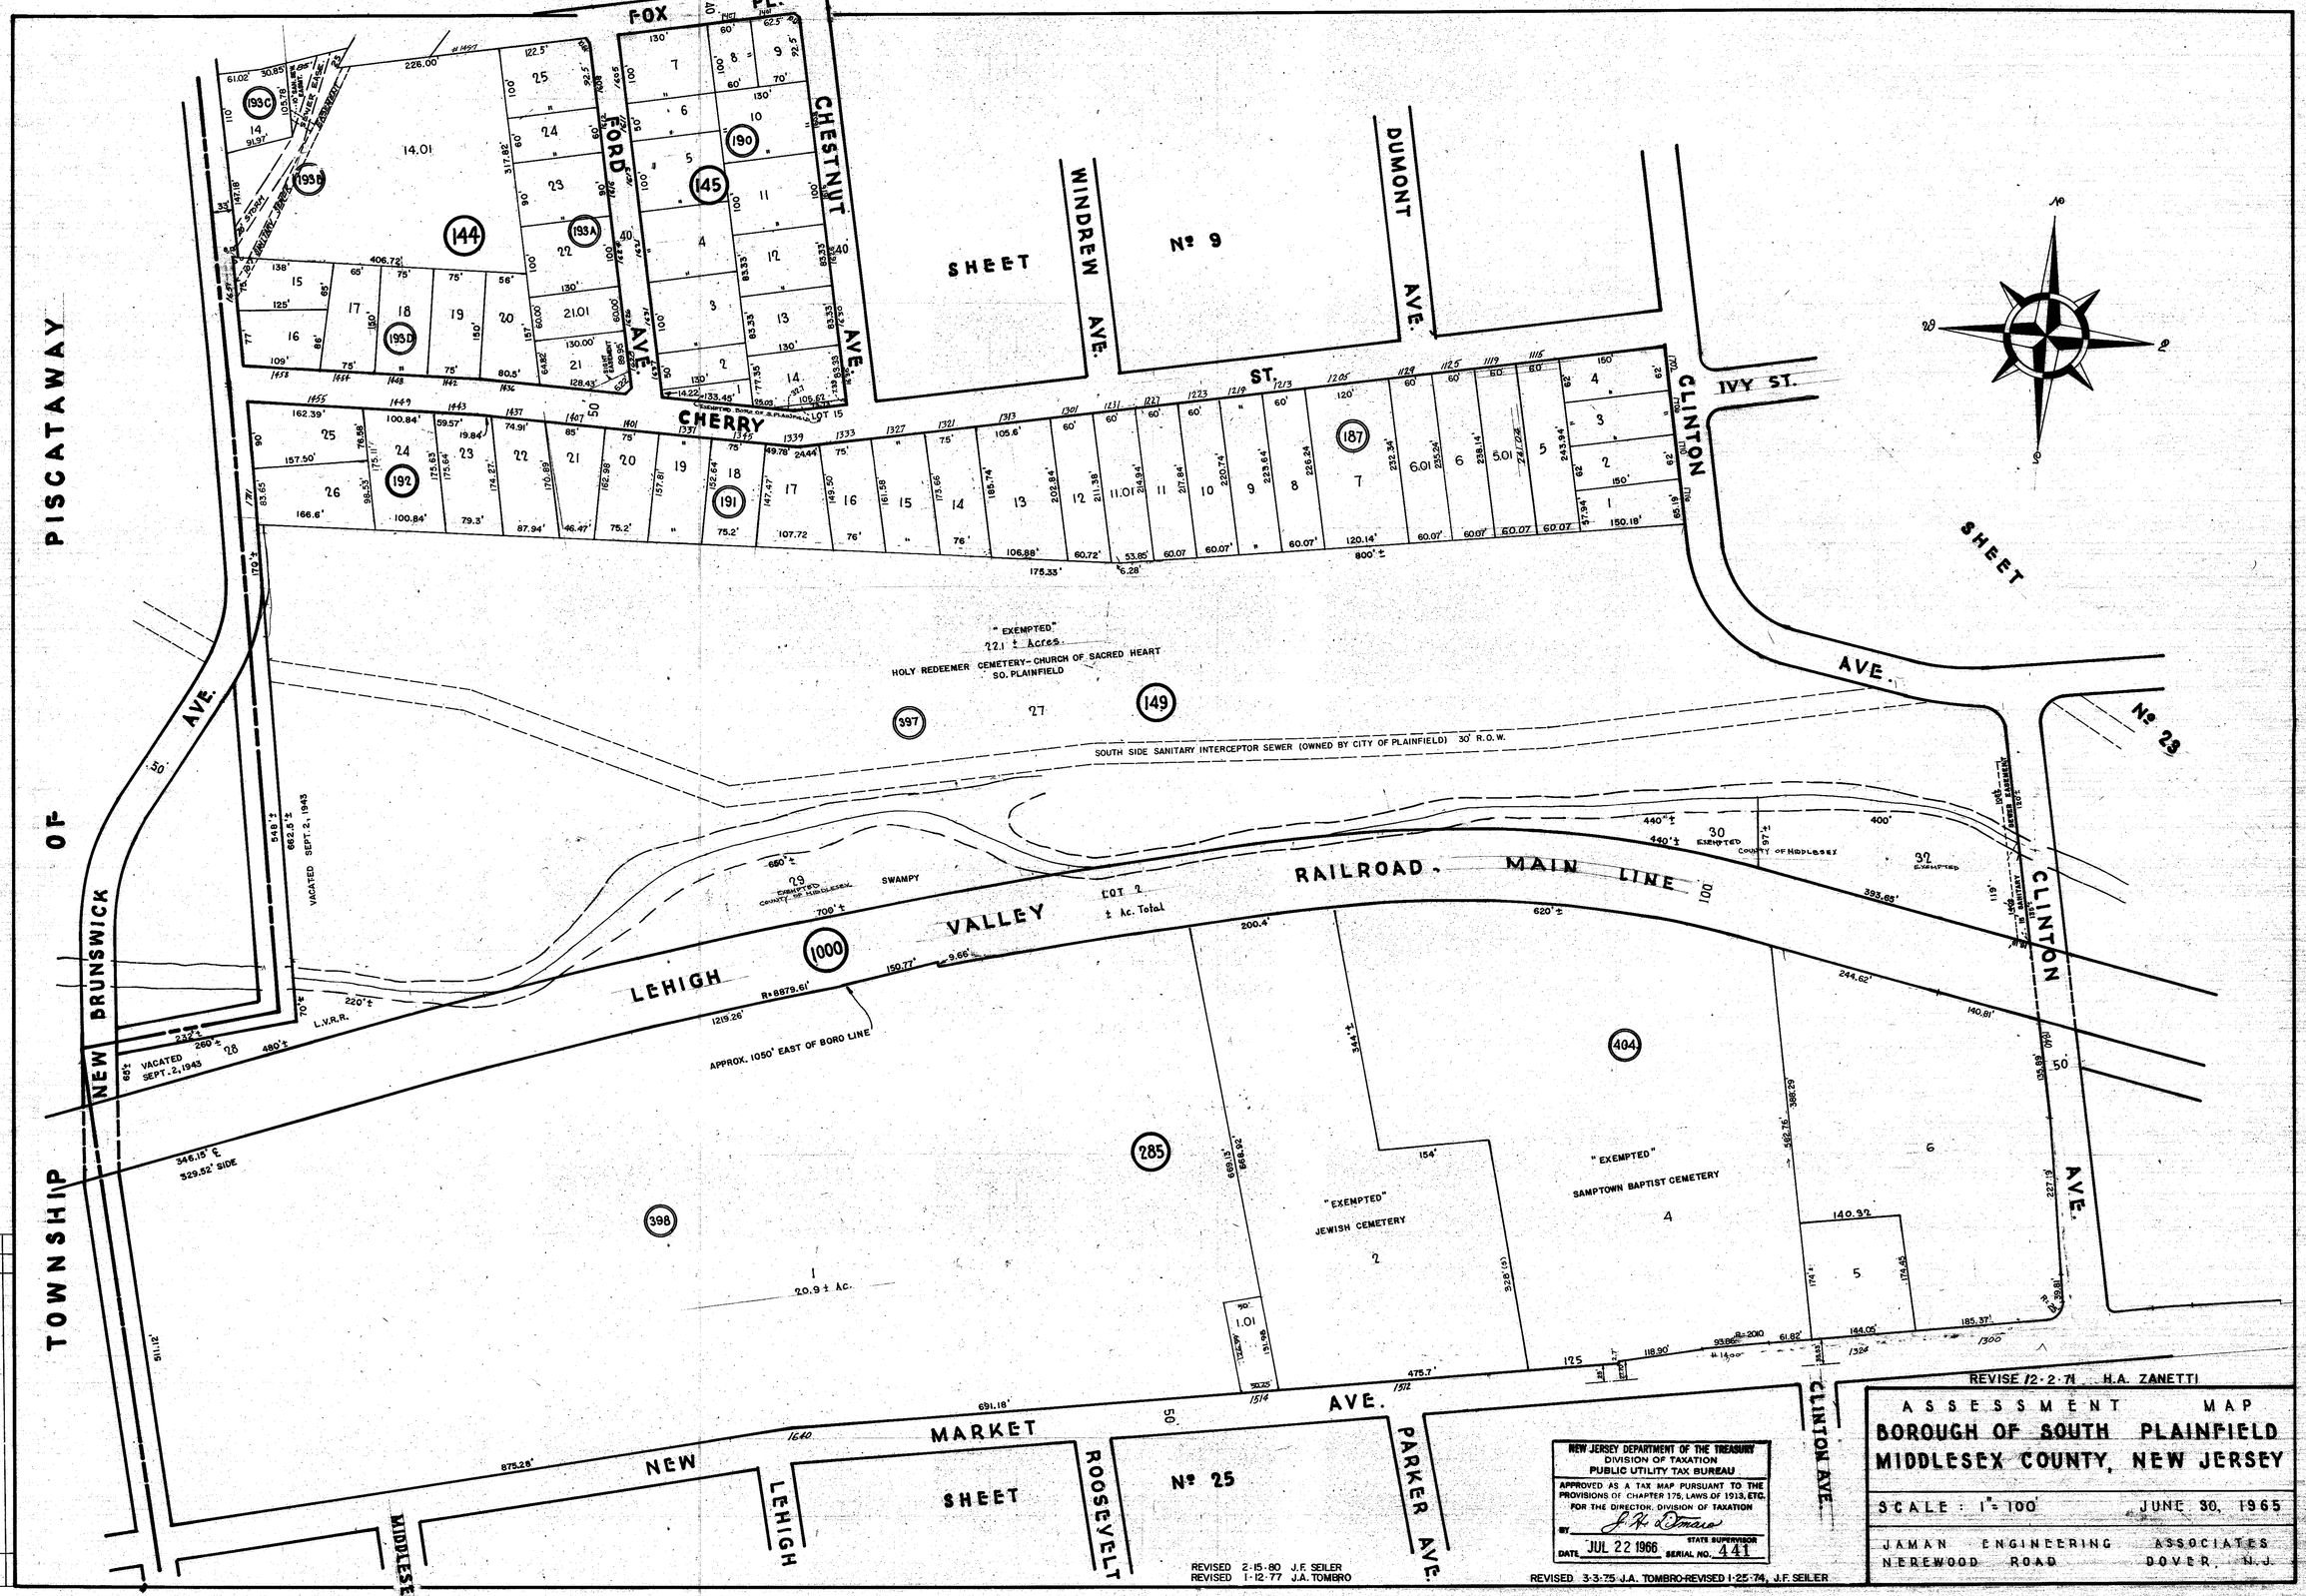
FOX PL.
FORD AVE.
CHESTNUT AVE.
WINDREW AVE.
DUMONT AVE.
CHERRY ST.
CLINTON AVE.
IVY ST.
PISCATAWAY
TOWNSHIP OF NEW BRUNSWICK
SHEET Nº 9
SHEET Nº 23
SHEET Nº 25
"EXEMPTED" 22.1 ± Acres
HOLY REDEEMER CEMETERY- CHURCH OF SACRED HEART SO. PLAINFIELD
SOUTH SIDE SANITARY INTERCEPTOR SEWER (OWNED BY CITY OF PLAINFIELD) 30' R.O.W.
LEHIGH VALLEY RAILROAD - MAIN LINE
APPROX. 1050' EAST OF BORO LINE
"EXEMPTED" JEWISH CEMETERY
"EXEMPTED" SAMPTOWN BAPTIST CEMETERY
NEW MARKET AVE.
LEHIGH
ROOSEVELT
PARKER AVE.
MIDDLESEX AVE.
CLINTON AVE.
VACATED SEPT. 2, 1943
L.V.R.R.
SWAMPY
LOT 2 ± Ac. Total
20.9 ± Ac.
REVISE 12-2-71 H.A. ZANETTI
ASSESSMENT MAP
BOROUGH OF SOUTH PLAINFIELD
MIDDLESEX COUNTY, NEW JERSEY
SCALE: 1" = 100'
JUNE 30, 1965
JAMAN ENGINEERING ASSOCIATES
NEREWOOD ROAD DOVER, N.J.
NEW JERSEY DEPARTMENT OF THE TREASURY
DIVISION OF TAXATION
PUBLIC UTILITY TAX BUREAU
APPROVED AS A TAX MAP PURSUANT TO THE PROVISIONS OF CHAPTER 175, LAWS OF 1913, ETC.
FOR THE DIRECTOR, DIVISION OF TAXATION
BY J. H. DiMaio
DATE JUL 22 1966 STATE SUPERVISOR SERIAL NO. 441
REVISED 2-15-80 J.F. SEILER
REVISED 1-12-77 J.A. TOMBRO
REVISED 3-3-75 J.A. TOMBRO-REVISED 1-25-74, J.F. SEILER
DATE 7-1-81 DESCRIPTION Blk. 285 Lot 4 Road Widening by N.J.D.O.T. Per Parcel Map BY CK. CJS